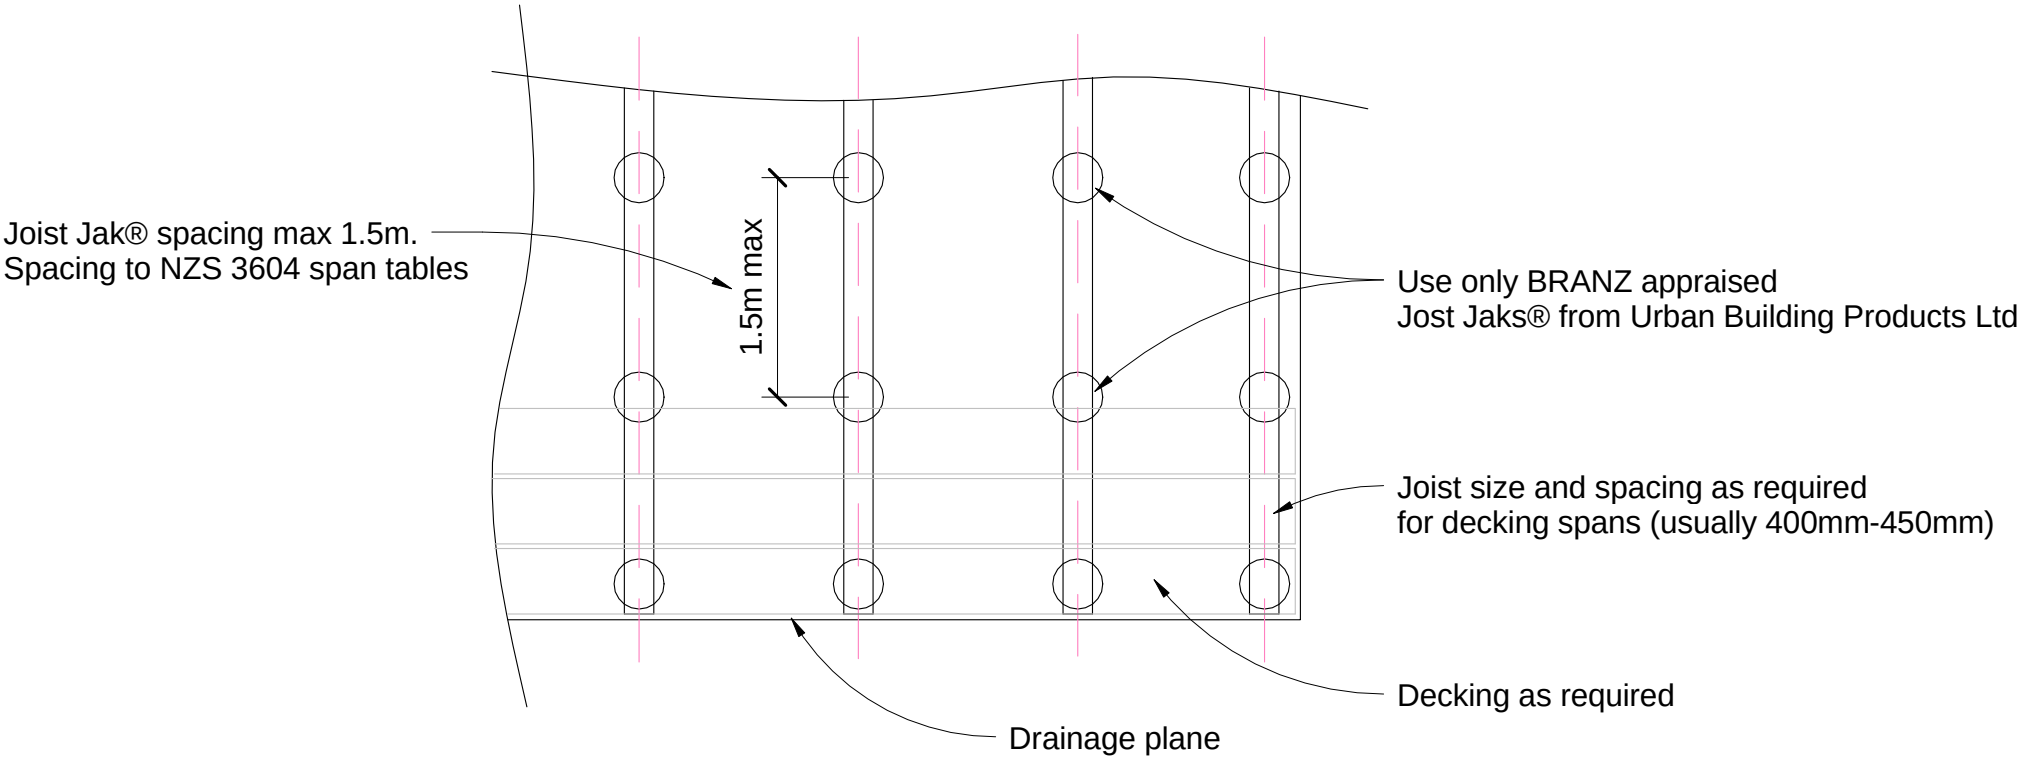
Joist Jak® spacing max 1.5m.
Spacing to NZS 3604 span tables
1.5m max
Use only BRANZ appraised
Jost Jaks® from Urban Building Products Ltd
Joist size and spacing as required
for decking spans (usually 400mm-450mm)
Decking as required
Drainage plane